...Development of Sherry hulli Burial Ground in S.No.55,56 and Deep land ward No12 (Category)

Description of Item	No	Length	Breadth	Depth	Qty	Unit
...for laying of 11 K.V class UG cables in existing trench (2 pipe + monowats pipe + one ... required. IN existing trench // duct Gogaon to Hingaon (Page No:41 Sl No: 1 (... ward till 2016-17						
			50.00			
					50.00	Mtrs
				Percentage (3%)	50.00	Mtrs

Assistant Engineer
Project Division,Dasanhalli
Sub-Urban Bangalore

Asst Executive Engineer
Project division,Dasanhalli
Sub-Urban Bangalore

Development of Shettyhalli Burial Ground in S.No.55,56 and Deep land ward No12 (Category

Description of Item	No	Length	Breadth	Depth	Qty	Unit
Trench of 0 mtr deep x 0 50 mtr wide refilling the trench to the required ground level and ram it Hard soil etc , complete (PWD Electrical SR 2014-15, P-68, It-7 9 2)						
Ground	1	50 00				
					50 00	Nos
				Present Qty	**50.00**	**Nos**

Assistant Engineer
Project division,Dasrahalli
BBMP Bangalore

Asst. Executive Engineer,
Project division,Dasrahalli
BBMP Bangalore

Development of Shettyhalli Burial Ground in S.No.55,56 and Deep land ward No12 ((ategory

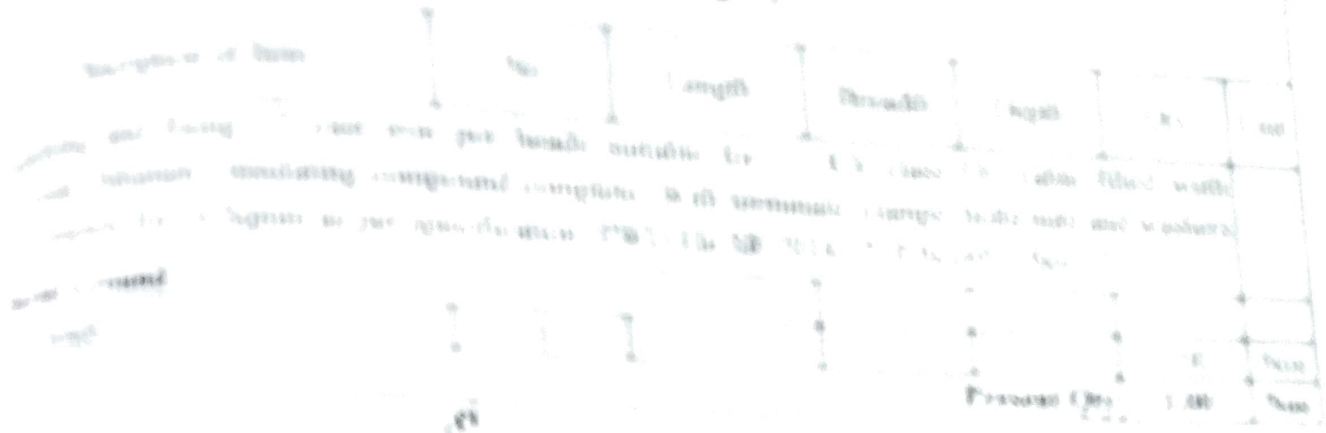

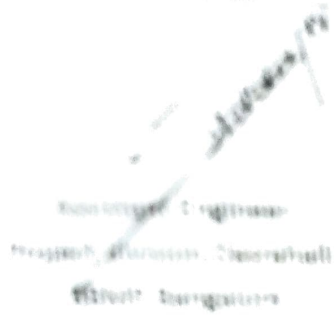

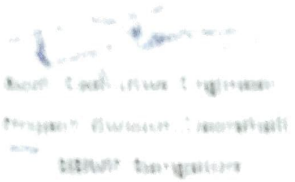

Work Development of **Shettyhalli Burial Ground in S.No.55,56 and Deep land ward No12 ((ategory**

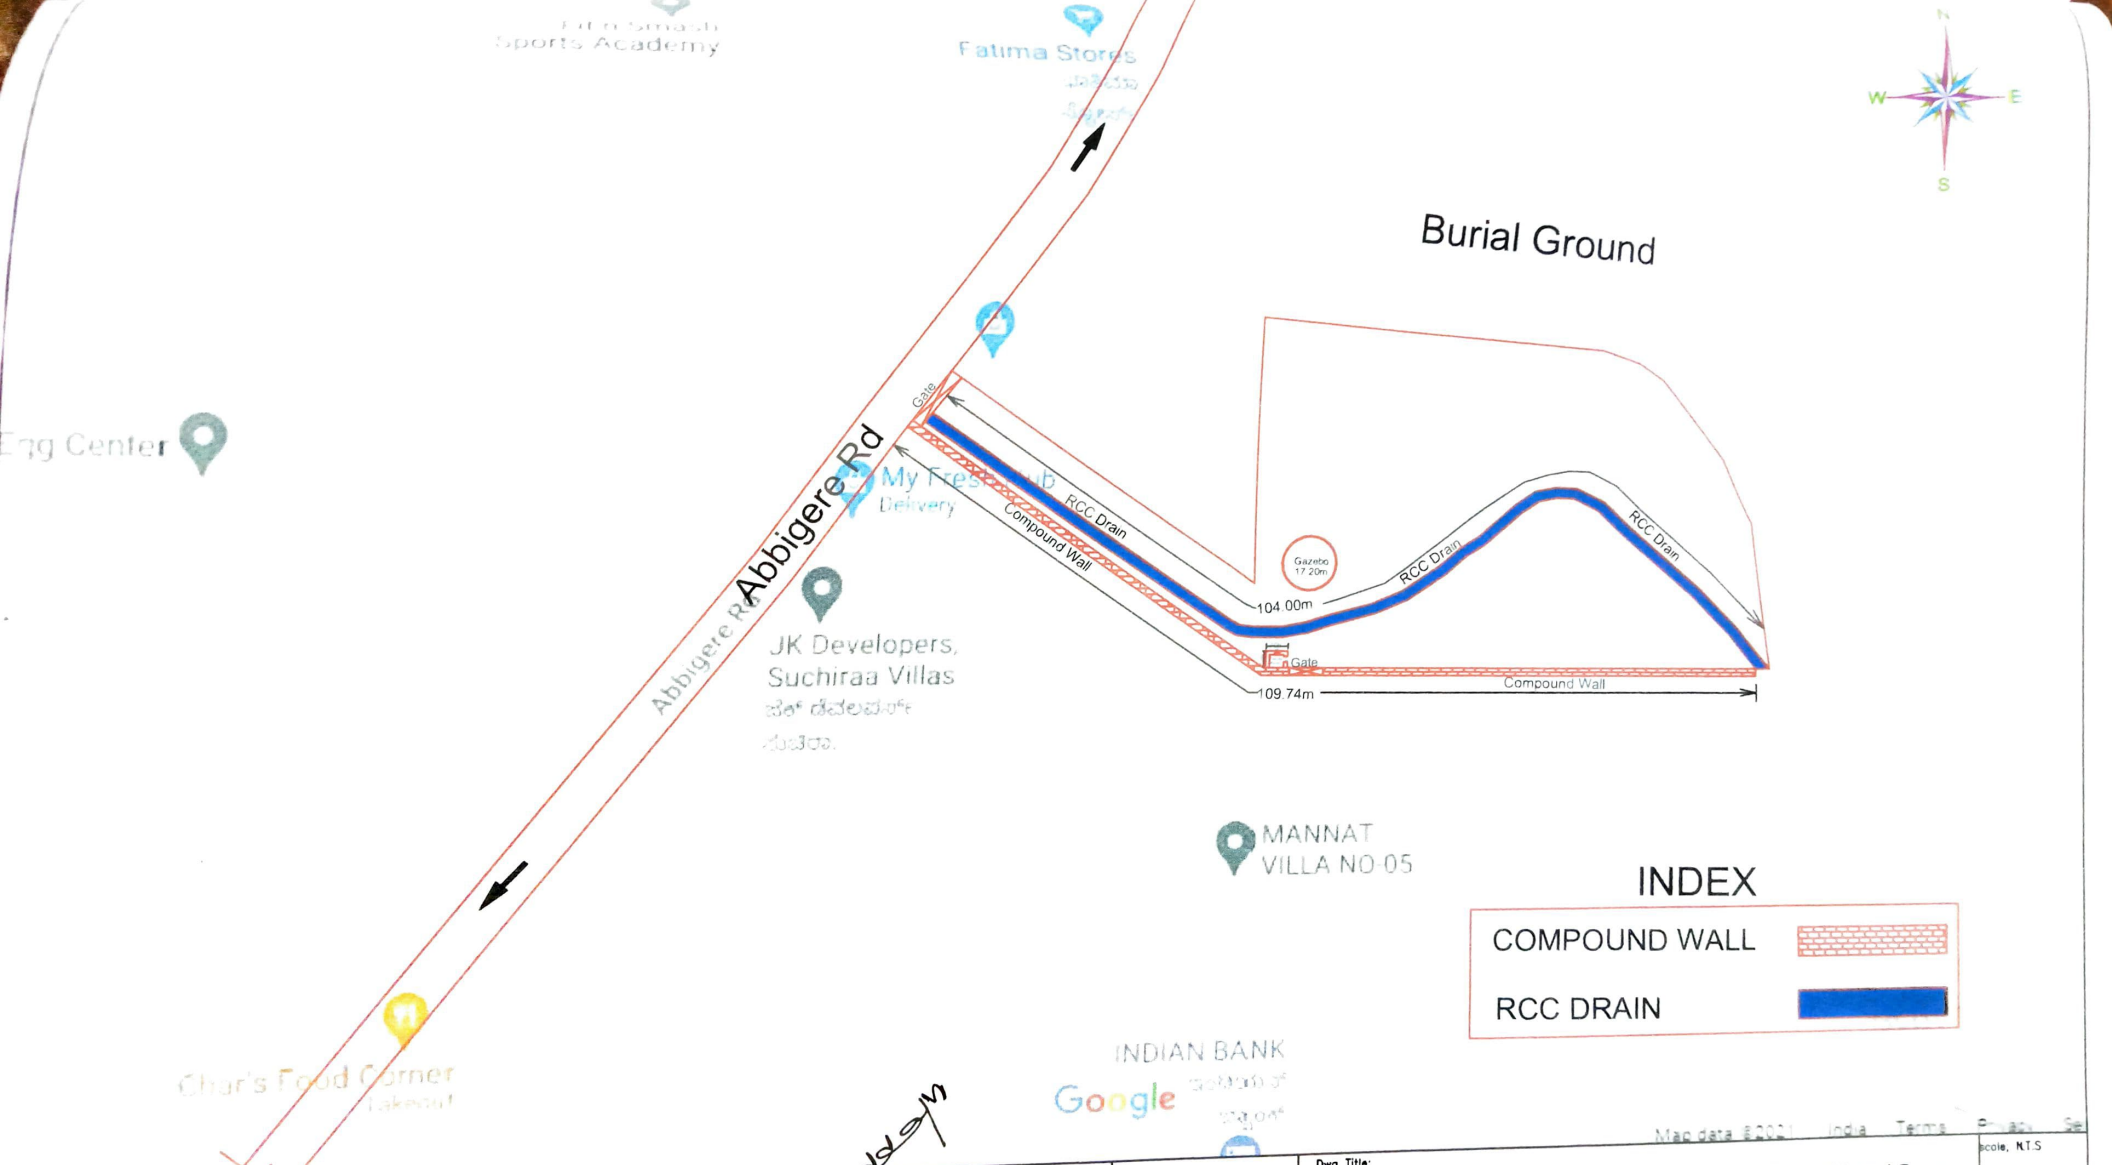

(As Built Drawing)

Executive Engineer

Dwg Title:
Development of Shettyhalli Burial Ground in S.No.55,56 and Deep Land Ward No-12 Category

Dwg no.

Rev. R0

Scale, N.T.S

Date

Volume Report

Sl. No.	Section From	Previous Section	Difference	Width	Cutting Volume				Filling Volume			
					Area Sq. Meters	Previous Area	Average Sq. Meters	Volume Cubic Meters	Area Sq. Meters	Previous Area	Average Sq. Meters	Volume Cubic Meters
1	60.000	-	0.000	5.000	17.348	0.000	8.674	0.000	0.000	0.000	0.000	0.000
2	65.000	60.000	5.000	15.000	49.531	17.348	33.440	167.198	0.000	0.000	0.000	0.000
3	70.000	65.000	5.000	25.000	84.214	49.531	66.873	354.363	0.000	0.000	0.000	0.000
4	75.000	70.000	5.000	35.000	138.206	84.214	111.210	656.050	0.000	0.000	0.000	0.000
5	80.000	75.000	5.000	35.000	171.670	138.206	154.938	874.690	0.000	0.000	0.000	0.000
6	85.000	80.000	5.000	45.000	206.830	171.670	189.250	946.250	0.000	0.000	0.000	0.000
7	90.000	85.000	5.000	50.000	250.253	206.830	228.542	1442.708	0.000	0.000	0.000	0.000
8	95.000	90.000	5.000	50.000	260.136	250.253	255.195	1775.973	0.000	0.000	0.000	0.000
9	100.000	95.000	5.000	45.000	228.733	260.136	244.435	1322.173	0.000	0.000	0.000	0.000
10	105.000	100.000	5.000	40.000	181.773	228.733	205.253	1426.265	0.000	0.000	0.000	0.000
11	110.000	105.000	5.000	35.000	133.565	181.773	157.669	788.345	0.000	0.000	0.000	0.000
12	115.000	110.000	5.000	32.185	93.604	133.565	113.585	567.923	0.000	0.000	0.000	0.000
13	120.000	115.000	5.000	22.876	63.521	93.604	78.563	392.813	0.000	0.000	0.000	0.000
14	125.000	120.000	5.000	14.344	38.697	63.521	51.109	255.545	0.000	0.000	0.000	0.000
				Total				10965.360				0.000

Sl. No.	Distance Meters	Ground Meters	Formation Meters	Cutting Area				Filling Area			
				Cutting Meters	Avg Meters	Width Meters	Area Sq. Meters	Filling Meters	Avg Meters	Width Meters	Area Sq. Meters
Section: 60.000											
1	160.000	103.054	99.579	3.475	0.0000	0.000	0.000	0.000	0.0000	0.000	0.000
2	165.000	103.059	99.595	3.464	3.4695	5.000	17.348	0.000	0.0000	5.000	0.000
			Total				17.348				0.000
Section: 65.000											
1	150.000	100.938	99.771	1.167	0.0000	0.000	0.000	0.000	0.0000	0.000	0.000
2	155.000	103.460	99.743	3.717	2.4420	5.000	12.210	0.000	0.0000	5.000	0.000
3	160.000	103.730	99.716	4.014	3.8655	5.000	19.328	0.000	0.0000	5.000	0.000
4	165.000	102.920	99.737	3.183	3.5985	5.000	17.993	0.000	0.0000	5.000	0.000
			Total				49.531				0.000
Section: 70.000											
1	145.000	101.520	99.781	1.739	0.0000	0.000	0.000	0.000	0.0000	0.000	0.000
2	150.000	103.495	99.773	3.722	2.7305	5.000	13.653	0.000	0.0000	5.000	0.000
3	155.000	103.792	99.843	3.949	3.8355	5.000	19.178	0.000	0.0000	5.000	0.000
4	160.000	103.632	99.862	3.770	3.8595	5.000	19.298	0.000	0.0000	5.000	0.000
5	165.000	103.650	99.882	3.768	3.7690	5.000	18.845	0.000	0.0000	5.000	0.000
6	170.000	101.466	99.938	1.528	2.6480	5.000	13.240	0.000	0.0000	5.000	0.000
			Total				84.214				0.000
Section: 75.000											
1	135.000	102.162	99.766	2.396	0.0000	0.000	0.000	0.000	0.0000	0.000	0.000
2	140.000	102.912	99.740	3.172	2.7840	5.000	13.920	0.000	0.0000	5.000	0.000
3	145.000	104.133	99.765	4.368	3.7700	5.000	18.850	0.000	0.0000	5.000	0.000
4	150.000	105.300	99.768	5.532	4.9500	5.000	24.750	0.000	0.0000	5.000	0.000
5	155.000	104.758	99.815	4.943	5.2375	5.000	26.188	0.000	0.0000	5.000	0.000
6	160.000	103.889	99.894	3.995	4.4690	5.000	22.345	0.000	0.0000	5.000	0.000
7	165.000	103.555	99.936	3.619	3.8070	5.000	19.035	0.000	0.0000	5.000	0.000
8	170.000	101.603	99.975	1.628	2.6235	5.000	13.118	0.000	0.0000	5.000	0.000
			Total				138.206				0.000
Section: 80.000											
1	130.000	102.273	99.668	2.605	0.0000	0.000	0.000	0.000	0.0000	0.000	0.000
2	135.000	103.430	99.638	3.792	3.1985	5.000	15.993	0.000	0.0000	5.000	0.000
3	140.000	104.219	99.665	4.554	4.1730	5.000	20.865	0.000	0.0000	5.000	0.000
4	145.000	105.512	99.707	5.805	5.1795	5.000	25.898	0.000	0.0000	5.000	0.000
5	150.000	106.806	99.750	7.056	6.4305	5.000	32.153	0.000	0.0000	5.000	0.000
6	155.000	105.260	99.804	5.456	6.2560	5.000	31.280	0.000	0.0000	5.000	0.000
7	160.000	104.282	99.879	4.403	4.9295	5.000	24.648	0.000	0.0000	5.000	0.000
8	165.000	103.904	99.974	3.930	4.1665	5.000	20.833	0.000	0.0000	5.000	0.000
			Total				171.670				0.000
Section: 85.000											
1	120.000	101.870	99.440	2.430	0.0000	0.000	0.000	0.000	0.0000	0.000	0.000
2	125.000	102.516	99.595	2.921	2.6755	5.000	13.378	0.000	0.0000	5.000	0.000
3	130.000	103.931	99.673	4.258	3.5895	5.000	17.948	0.000	0.0000	5.000	0.000
4	135.000	104.831	99.683	5.148	4.7030	5.000	23.515	0.000	0.0000	5.000	0.000

Area Report

Sr. No	Distance Meters	Ground Meters	Formation Meters	Cutting Area				Filling Area			
				Cutting Meters	Avg Meters	Width Meters	Area Sq. Meters	Filling Meters	Avg Meters	Width Meters	Area Sq. Meters
5	140.000	105.074	99.738	5.336	5.2420	5.000	26.210	0.000	0.0000	5.000	0.000
6	145.000	106.429	99.741	6.688	6.0120	5.000	30.060	0.000	0.0000	5.000	0.000
7	150.000	105.836	99.723	6.113	6.4005	5.000	32.003	0.000	0.0000	5.000	0.000
8	155.000	104.276	99.771	4.505	5.3090	5.000	26.545	0.000	0.0000	5.000	0.000
9	160.000	103.295	99.763	3.532	4.0185	5.000	20.093	0.000	0.0000	5.000	0.000
10	165.000	103.184	99.885	3.299	3.4155	5.000	17.078	0.000	0.0000	5.000	0.000
			Total				206.830				0.000
Section: 90.000											
1	115.000	101.180	99.354	1.826	0.0000	0.000	0.000	0.000	0.0000	0.000	0.000
2	120.000	102.940	99.583	3.357	2.5915	5.000	12.958	0.000	0.0000	5.000	0.000
3	125.000	104.529	99.531	4.998	4.1775	5.000	20.888	0.000	0.0000	5.000	0.000
4	130.000	105.995	99.642	6.353	5.6755	5.000	28.378	0.000	0.0000	5.000	0.000
5	135.000	106.174	99.688	6.486	6.4195	5.000	32.098	0.000	0.0000	5.000	0.000
6	140.000	105.903	99.697	6.206	6.3460	5.000	31.730	0.000	0.0000	5.000	0.000
7	145.000	106.196	99.677	6.519	6.3625	5.000	31.813	0.000	0.0000	5.000	0.000
8	150.000	105.629	99.747	5.882	6.2005	5.000	31.003	0.000	0.0000	5.000	0.000
9	155.000	104.588	99.874	4.714	5.2980	5.000	26.490	0.000	0.0000	5.000	0.000
10	160.000	103.134	99.796	3.338	4.0260	5.000	20.130	0.000	0.0000	5.000	0.000
11	165.000	102.349	99.781	2.568	2.9530	5.000	14.765	0.000	0.0000	5.000	0.000
			Total				250.253				0.000
Section: 95.000											
1	115.000	100.390	99.450	0.940	0.0000	0.000	0.000	0.000	0.0000	0.000	0.000
2	120.000	103.193	99.493	3.700	2.3200	5.000	11.600	0.000	0.0000	5.000	0.000
3	125.000	105.706	99.474	6.232	4.9660	5.000	24.830	0.000	0.0000	5.000	0.000
4	130.000	106.226	99.524	6.702	6.4670	5.000	32.335	0.000	0.0000	5.000	0.000
5	135.000	106.278	99.574	6.704	6.7030	5.000	33.515	0.000	0.0000	5.000	0.000
6	140.000	105.598	99.564	6.034	6.3690	5.000	31.845	0.000	0.0000	5.000	0.000
7	145.000	105.652	99.615	6.037	6.0355	5.000	30.178	0.000	0.0000	5.000	0.000
8	150.000	105.481	99.828	5.653	5.8450	5.000	29.225	0.000	0.0000	5.000	0.000
9	155.000	105.183	100.060	5.123	5.3880	5.000	26.940	0.000	0.0000	5.000	0.000
10	160.000	103.729	99.842	3.887	4.5050	5.000	22.525	0.000	0.0000	5.000	0.000
11	165.000	102.666	99.696	2.970	3.4285	5.000	17.143	0.000	0.0000	5.000	0.000
			Total				260.136				0.000
Section: 100.000											
1	120.000	101.829	99.498	2.331	0.0000	0.000	0.000	0.000	0.0000	0.000	0.000
2	125.000	103.536	99.478	4.058	3.1945	5.000	15.973	0.000	0.0000	5.000	0.000
3	130.000	104.736	99.507	5.229	4.6435	5.000	23.218	0.000	0.0000	5.000	0.000
4	135.000	106.110	99.551	6.559	5.8940	5.000	29.470	0.000	0.0000	5.000	0.000
5	140.000	106.081	99.559	6.522	6.5405	5.000	32.703	0.000	0.0000	5.000	0.000
6	145.000	105.432	99.581	5.851	6.1865	5.000	30.933	0.000	0.0000	5.000	0.000
7	150.000	105.331	99.479	5.852	5.8515	5.000	29.258	0.000	0.0000	5.000	0.000
8	155.000	104.864	99.707	5.157	5.5045	5.000	27.523	0.000	0.0000	5.000	0.000
9	160.000	103.637	99.794	3.843	4.5000	5.000	22.500	0.000	0.0000	5.000	0.000
10	165.000	102.785	99.766	3.019	3.4310	5.000	17.155	0.000	0.0000	5.000	0.000

Area Report

Sl. No.	Distance Meters	Ground Meters	Formation Meters	Cutting Area				Filling Area			
				Cutting Meters	Avg Meters	Width Meters	Area Sq. Meters	Filling Meters	Avg Meters	Width Meters	Area Sq. Meters
Section: 105.000			Total				228.733				0.000
1	120.000	100.345	99.522	0.823	0.0000	0.000	0.000	0.000	0.0000	0.000	0.000
2	125.000	102.274	99.497	2.777	1.8000	5.000	9.000	0.000	0.0000	5.000	0.000
3	130.000	104.227	99.509	4.718	3.7475	5.000	18.738	0.000	0.0000	5.000	0.000
4	135.000	106.107	99.536	6.571	5.6445	5.000	28.223	0.000	0.0000	5.000	0.000
5	140.000	105.860	99.595	6.265	6.4180	5.000	32.090	0.000	0.0000	5.000	0.000
6	145.000	104.470	99.620	4.850	5.5575	5.000	27.788	0.000	0.0000	5.000	0.000
7	150.000	104.492	99.655	4.837	4.8435	5.000	24.218	0.000	0.0000	5.000	0.000
8	155.000	104.019	99.899	4.120	4.4785	5.000	22.393	0.000	0.0000	5.000	0.000
9	160.000	103.231	99.622	3.609	3.8645	5.000	19.323	0.000	0.0000	5.000	0.000
Section: 110.000			Total				181.773				0.000
1	125.000	102.878	99.518	3.360	0.0000	0.000	0.000	0.000	0.0000	0.000	0.000
2	130.000	103.383	99.580	3.803	3.5815	5.000	17.908	0.000	0.0000	5.000	0.000
3	135.000	103.237	99.565	3.672	3.7375	5.000	18.688	0.000	0.0000	5.000	0.000
4	140.000	103.085	99.540	3.545	3.6085	5.000	18.043	0.000	0.0000	5.000	0.000
5	145.000	103.590	99.624	3.966	3.7555	5.000	18.778	0.000	0.0000	5.000	0.000
6	150.000	104.283	99.834	4.449	4.2075	5.000	21.038	0.000	0.0000	5.000	0.000
7	155.000	103.677	99.478	4.199	4.3240	5.000	21.620	0.000	0.0000	5.000	0.000
8	160.000	102.381	99.584	2.797	3.4980	5.000	17.490	0.000	0.0000	5.000	0.000
Section: 115.000			Total				133.565				0.000
1	124.347	99.932	99.533	0.399	0.0000	0.000	0.000	0.000	0.0000	0.000	0.000
2	125.000	101.121	99.538	1.583	0.9910	0.653	0.647	0.000	0.0000	0.653	0.000
3	130.000	102.134	99.575	2.559	2.0710	5.000	10.355	0.000	0.0000	5.000	0.000
4	135.000	102.535	99.575	2.960	2.7595	5.000	13.798	0.000	0.0000	5.000	0.000
5	140.000	102.285	99.549	2.736	2.8480	5.000	14.240	0.000	0.0000	5.000	0.000
6	145.000	102.780	99.523	3.257	2.9965	5.000	14.983	0.000	0.0000	5.000	0.000
7	150.000	103.243	99.484	3.759	3.5080	5.000	17.540	0.000	0.0000	5.000	0.000
8	155.000	102.714	99.497	3.217	3.4880	5.000	17.440	0.000	0.0000	5.000	0.000
9	156.532	102.318	99.529	2.789	3.0030	1.532	4.601	0.000	0.0000	1.532	0.000
Section: 120.000			Total				93.604				0.000
1	130.000	101.759	99.535	2.224	0.0000	0.000	0.000	0.000	0.0000	0.000	0.000
2	135.000	102.274	99.539	2.735	2.4795	5.000	12.398	0.000	0.0000	5.000	0.000
3	140.000	102.252	99.523	2.729	2.7320	5.000	13.660	0.000	0.0000	5.000	0.000
4	145.000	102.328	99.493	2.835	2.7820	5.000	13.910	0.000	0.0000	5.000	0.000
5	150.000	102.607	99.460	3.147	2.9910	5.000	14.955	0.000	0.0000	5.000	0.000
6	152.876	102.303	99.471	2.832	2.9895	2.876	8.598	0.000	0.0000	2.876	0.000
Section: 125.000			Total				63.521				0.000
1	135.000	101.727	99.468	2.259	0.0000	0.000	0.000	0.000	0.0000	0.000	0.000
2	140.000	102.289	99.460	2.829	2.5440	5.000	12.720	0.000	0.0000	5.000	0.000

Areas Report

			Cutting Areas				Filling Areas			
			Cutting	Avg	Weight	Acres	Filling	Avg	Weight	Acres
	Meters	Meters	Meters	Meters	Meters	Sq. Meters	Meters	Meters	Meters	Sq. Meters
[illegible]	[illegible]	[illegible]	[illegible]	[illegible]	[illegible]	[illegible]	[illegible]	[illegible]	[illegible]	[illegible]
[illegible]	[illegible]	[illegible]	[illegible]	[illegible]	[illegible]	[illegible]	[illegible]	[illegible]	[illegible]	[illegible]
		Total				98.687				0.000

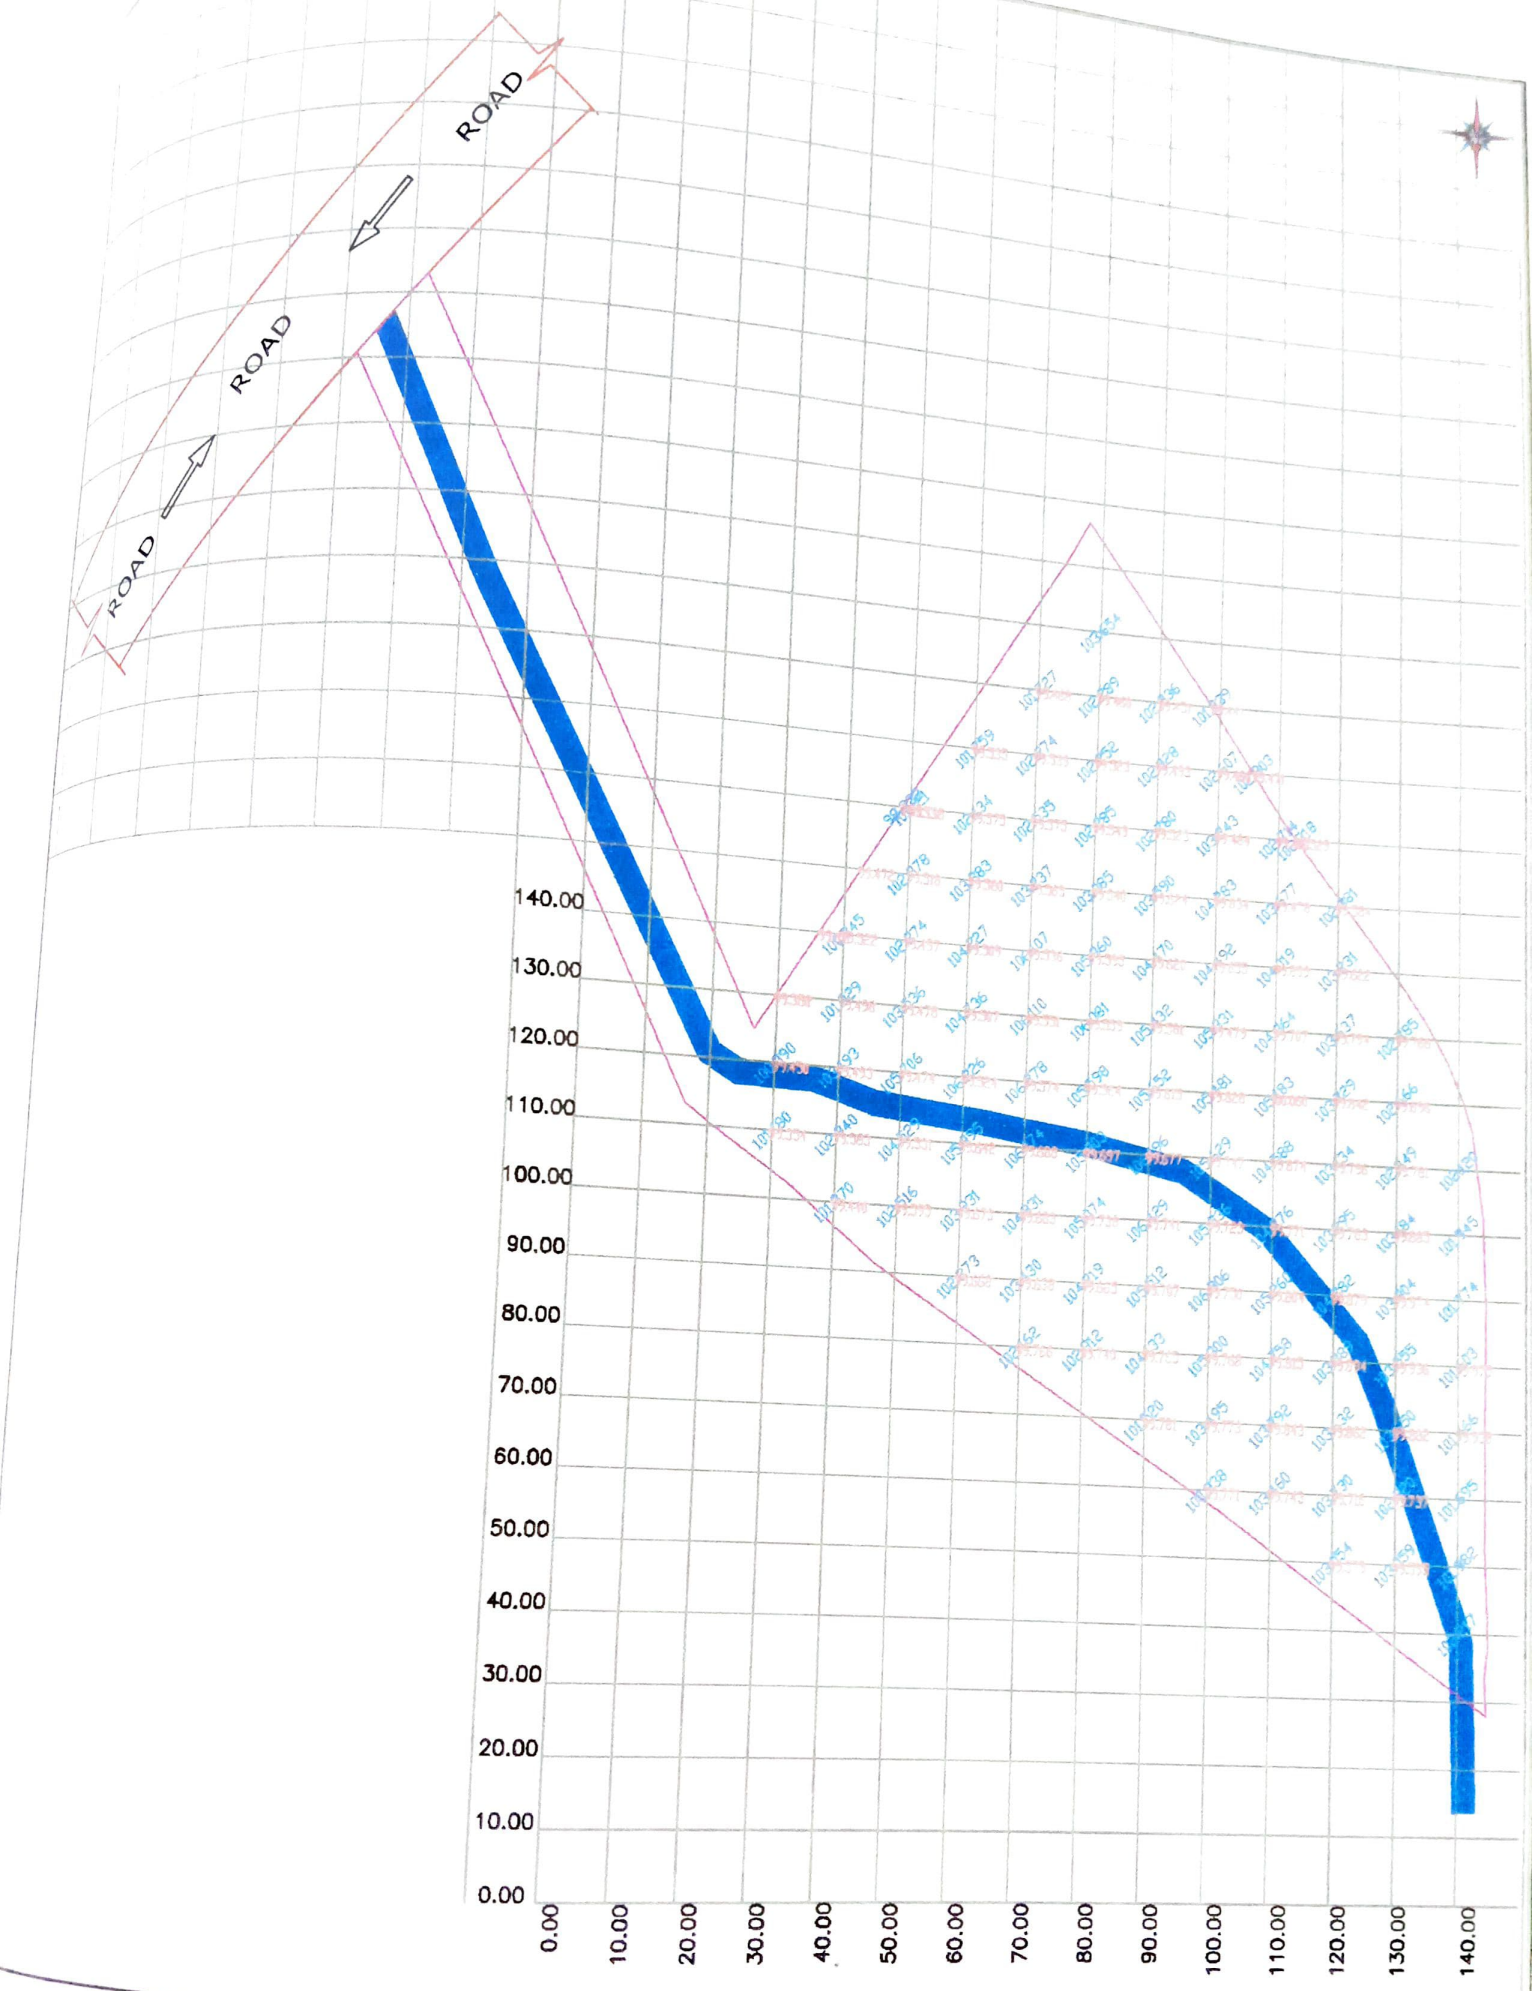

T BANGALORE
NGARA PALIKE

CONSULTANTS:
NEWZEN CONSULTANTS BANGALORE

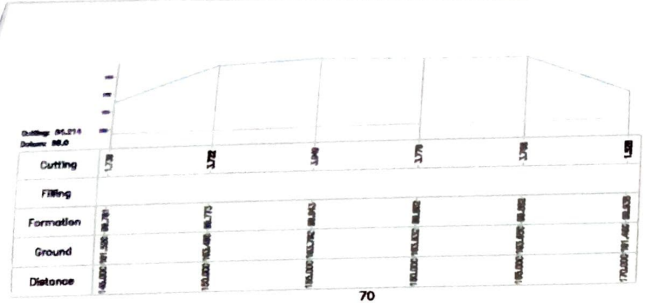

70

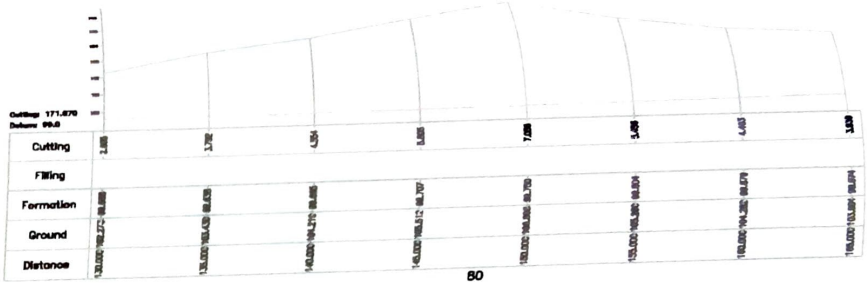

80

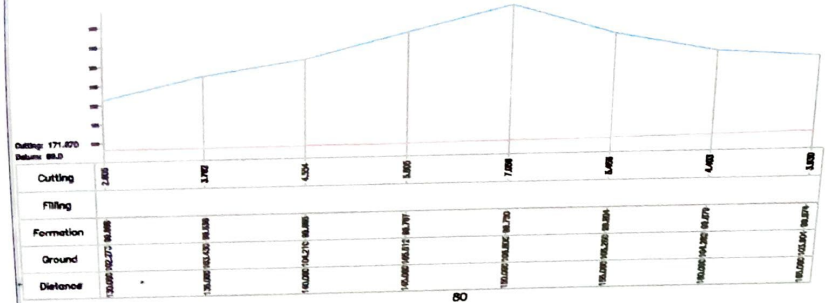

80

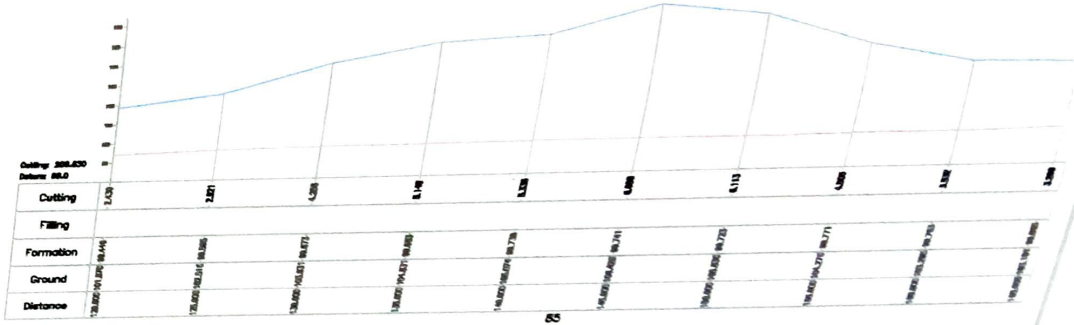

85

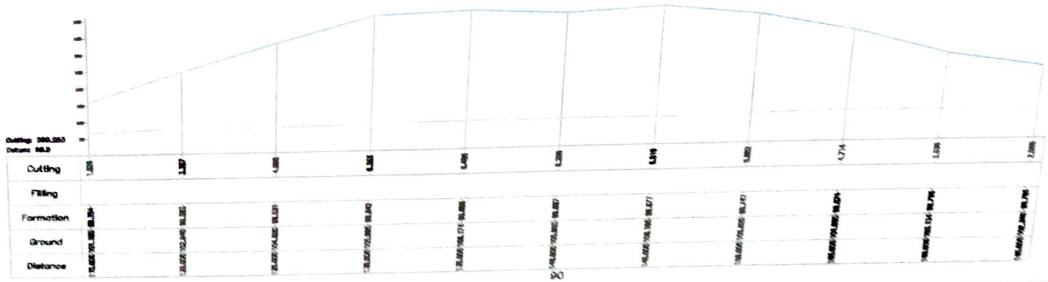

90

BRUHAT BANGALORE
MAHANAGARA PALIKE

CONSULTANT :-
NEWZEN CONSULTANTS BANGALORE

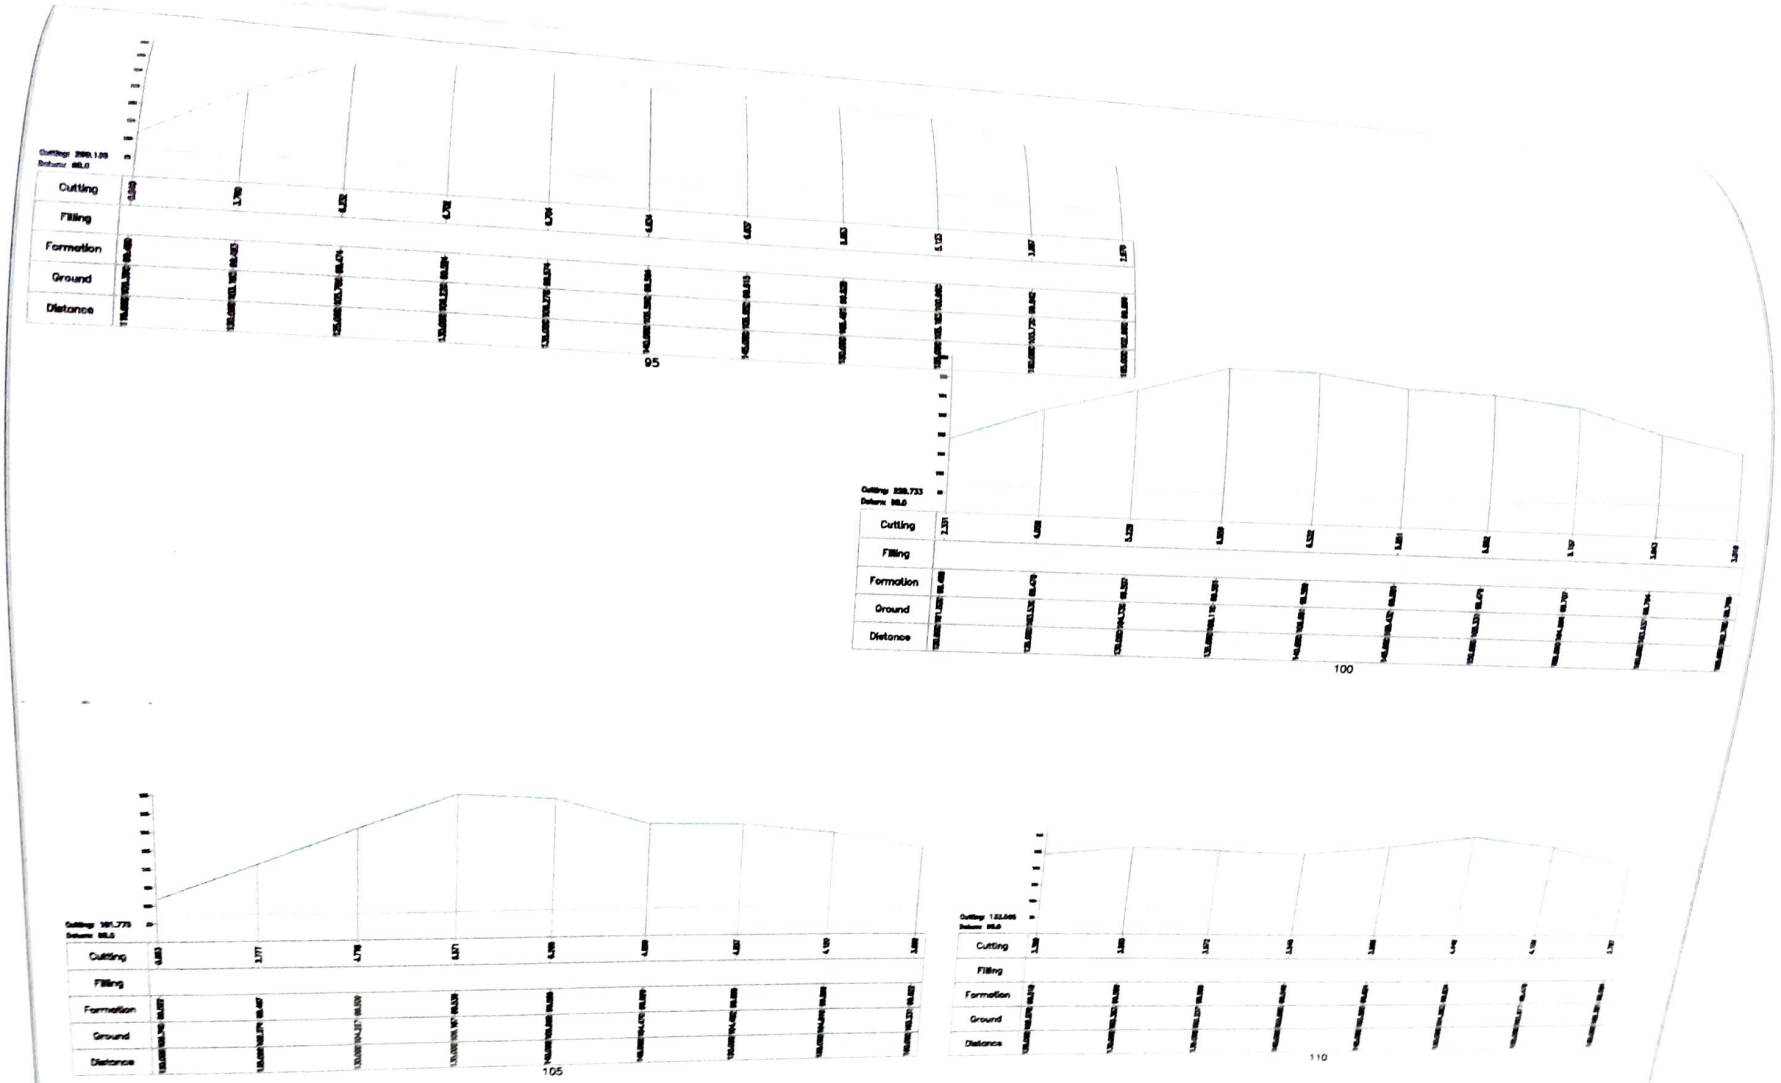

BRUHAT BANGALORE
MAHANAGARA PALIKE

CONSULTANT:-
NEWZEN CONSULTANTS BANGALORE